Edwards Cast Stone Company	Date 08/10/07	Drawn By BLE	Description VENEER	Quote # 257493	Page 23 of 39
	Contractor DAVENPORT MASONRY			Book 1	
	Project Name HENRY FORD HOSPITAL WEST			Color 7223	

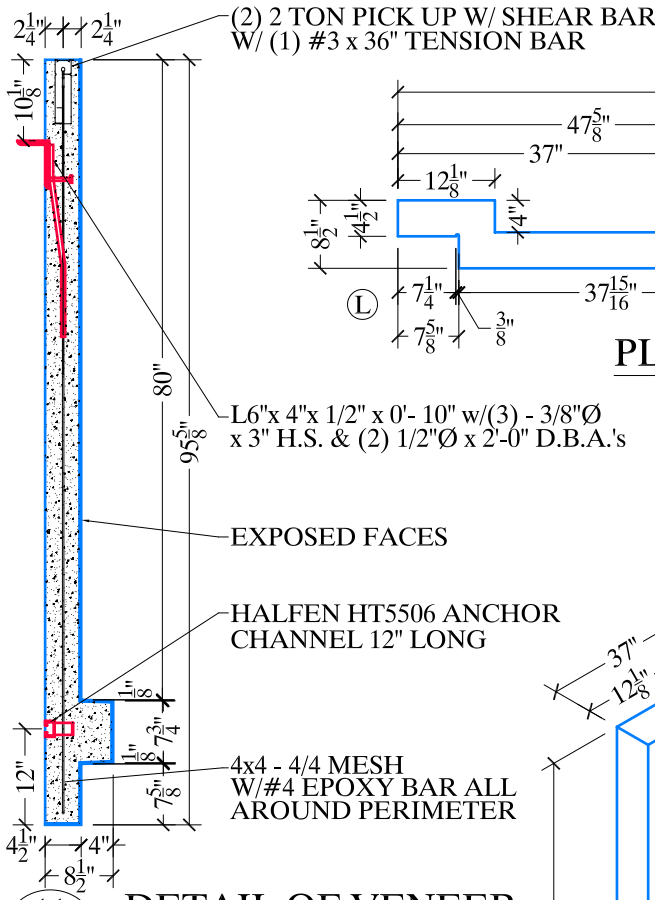

11/4 DETAIL OF VENEER

1/2" = 1'-0"

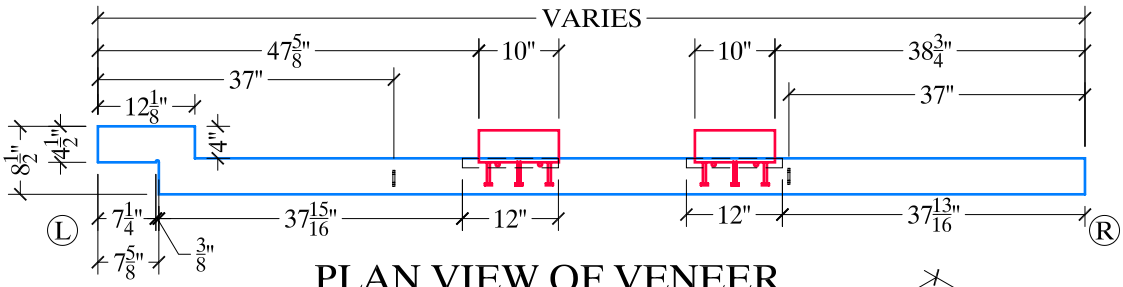

PLAN VIEW OF VENEER

1/2" = 1'-0"

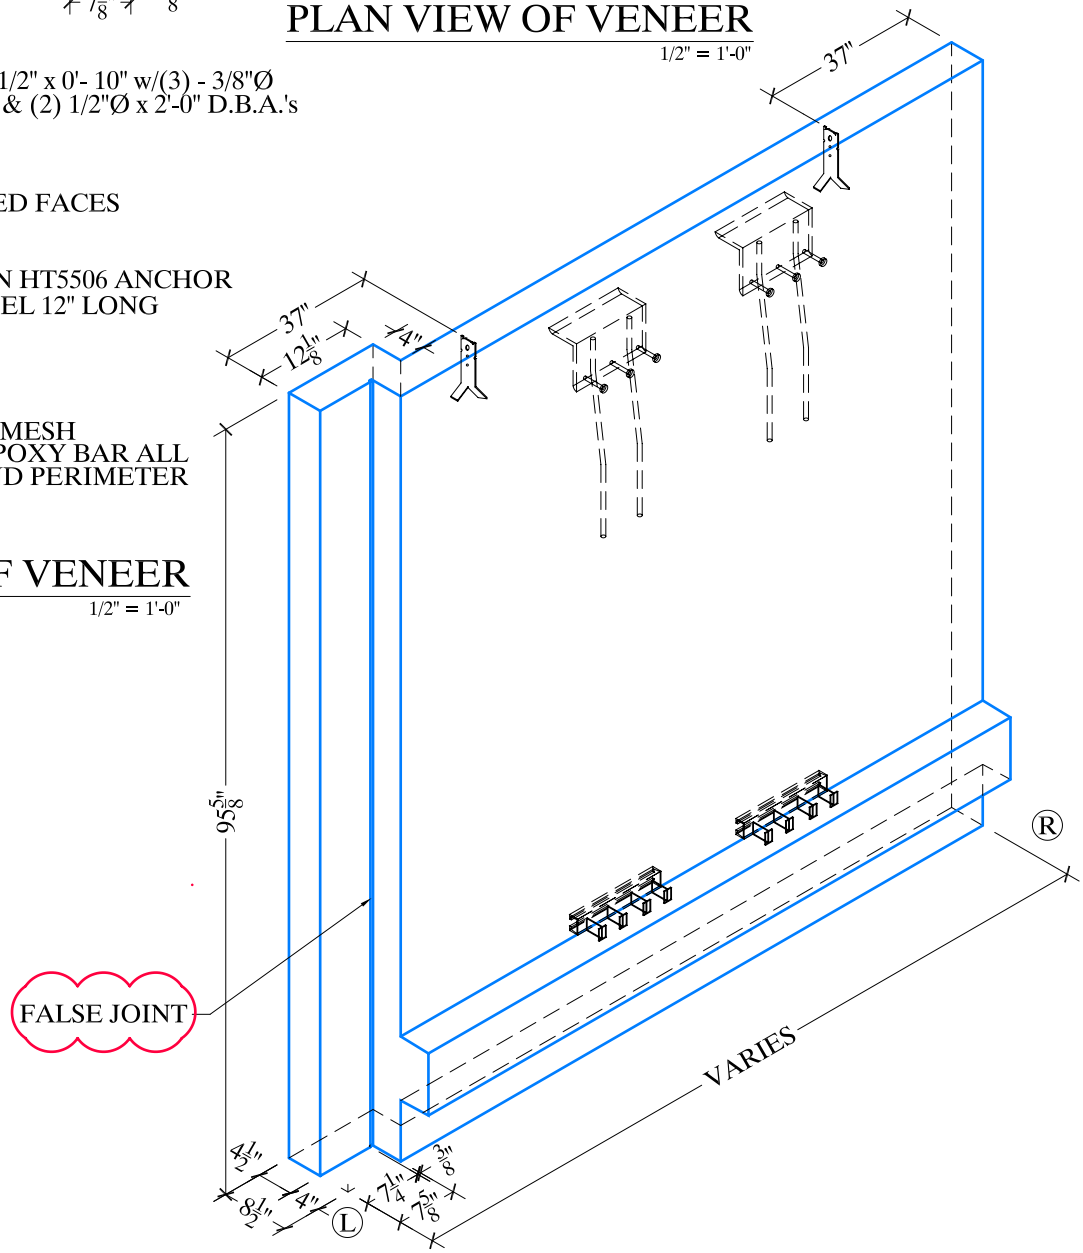

TYPE	COND.	MARK	OPP	VARIES (IN)	QTY	C.F.	FINISH END L	BOTH	R	MESH	ROD	LBS	P.U.
T	8	10		183 3/8	12	49.81				92" x 180"	180"	7472	YES
T	8	10	X	183 3/8	5	49.81				92" x 180	180"	7472	YES